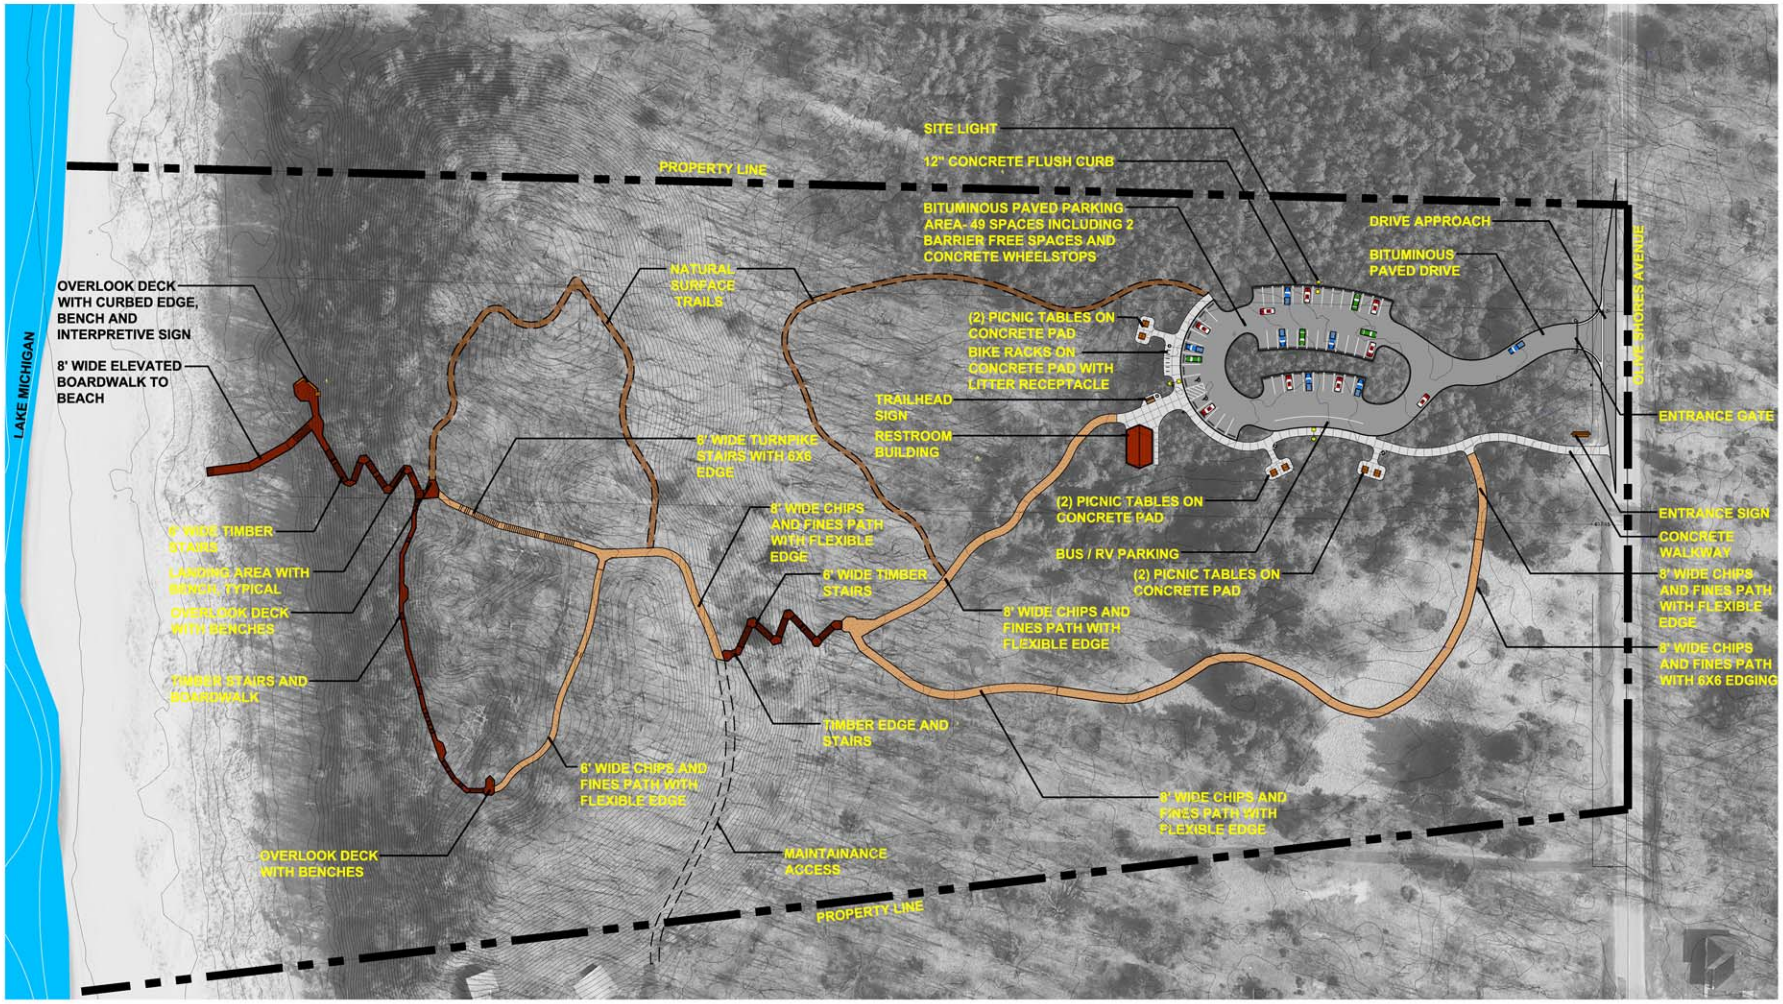

PRELIMINARY MASTER PLAN
OLIVE SHORES COUNTY PARK
OTTAWA COUNTY PARK AND RECREATION COMMISSION

NORTH

0' 20' 40' 80' 160'
SCALE IN FEET

PROJECT NO. 1792
JULY 22, 2009

M.C. SMITH ASSOCIATES AND ARCHITECTURAL GROUP, INC.
Landscape Architecture • Park & Recreation Planning • Architecture
Site Development • Design • Engineering • Planning
[illegible] Greenwood Avenue S.E. • East Grand Rapids, MI 49506
616-451-2040 • FAX: 616-451-1050 • EMAIL: info@mcsagroup.com